

# MONUMENT RECORD

Corner I.D. #

Y-13


STATE OF INDIANA - COUNTY OF MONROE

Section 13 & 24 , Township 8 North , Range 1 West  
18 & 19 , 8 North , 1 East

Monument Description & Remarks: Two stones found as described in drawing  
and field notes (attached). North stone is 13.29', N 02° E, of south stone.  
South stone marked w/"X"

## Recovery Tie Drawing

SEE ATTACHED DRAWING & FIELD NOTES

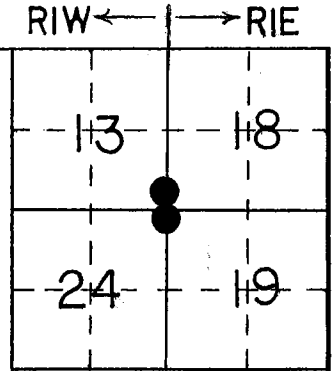

● At Corner



N

Not To Scale

State of Indiana

County of Monroe

I, Michael W. Friley, County Surveyor, hereby certify  
that this document was prepared under my direction in  
accordance with the provisions of Section 17-3-64-4  
through 17-3-64-8 of the Indiana Code, being Acts of 1965,  
Chapter 319; and the above data is given under my hand and  
seal this 6th day of May, 1996 A.D.

Space  
Reserved For  
Recording  
Officer

Indiana Registered Land Surveyor No. \_\_\_\_\_ or

Monroe County Surveyor's Office  
United States Government Agency

Monroe County Surveyor  
Title

Field Book:


96-01

Page:

50 - 52

# RECOVERY TIE DRAWING

SECTIONS 13 & 24, T8N, R1W and SECTIONS 18 & 19, T8N, R1E.

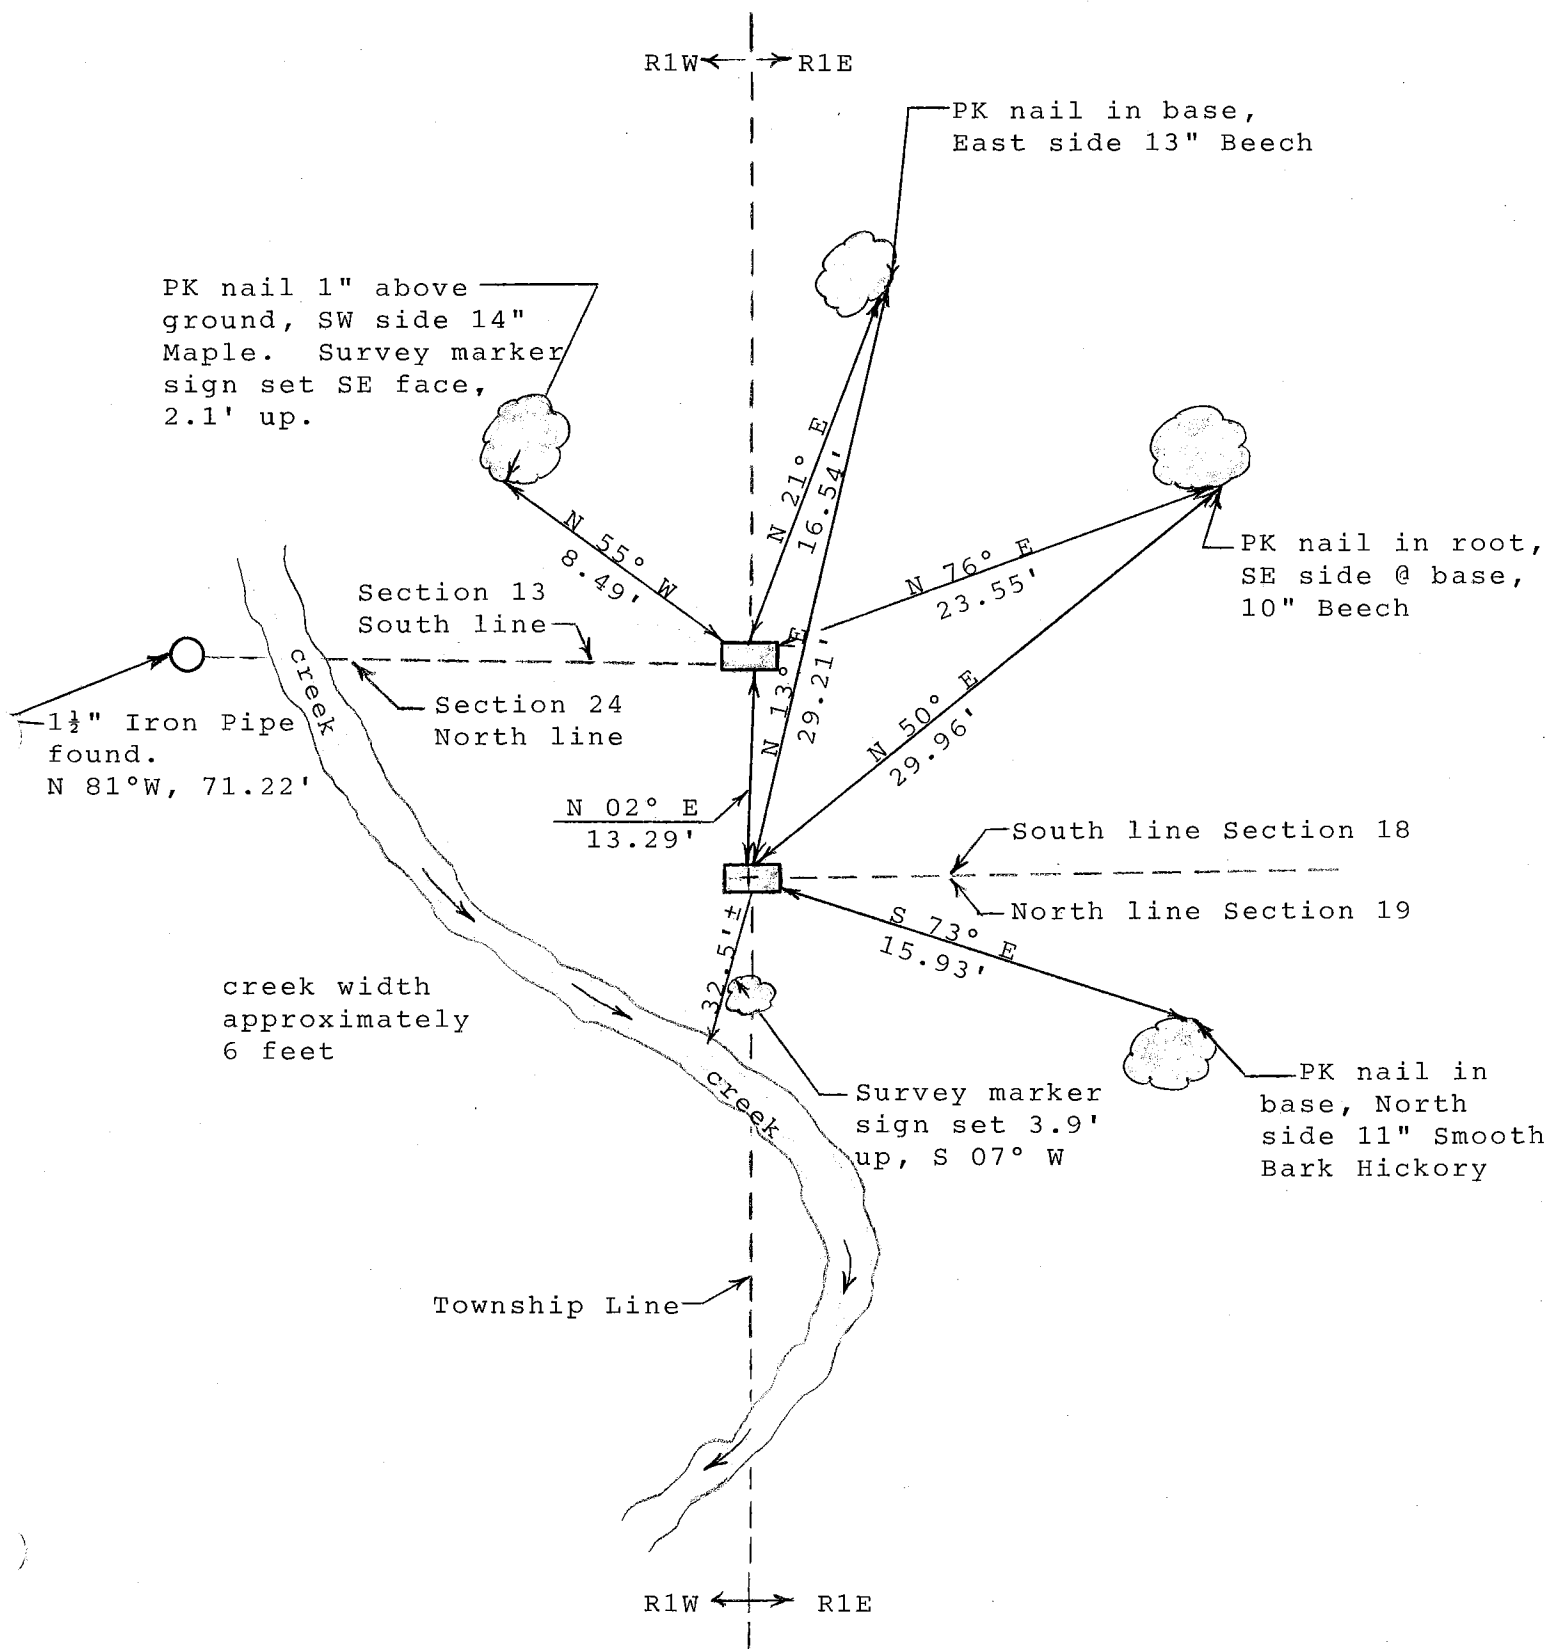


Note: See attached field notes for more information.

(51)

5-6-76

SEE PAGE 50 THIS BOOK

END. 2 SANDSTONE STONES  
ON THE RANGE LINE OF 1 EAST  
AND 1 WEST. BOTH STONES FIRM  
IN GRND. NO "X" ON THE NORTH  
STONE. VERY GOOD, WELL DEFINED "X"  
ON THE SOUTH STONE. DUG DOWN  
AROUND ALL SIDES OF BOTH STONES.  
NOTHING ON THE NORTH STONE -  
END. DEFINITE "X" CHISEL ON THE SOUTH  
SIDE OF THE SOUTH STONE "X" WAS  
LONGER TO THE EAST.

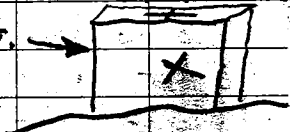

END. "I" PIPE

TO THE WEST OF THE NORTH  
STONE. FRESH DOWN MAPLE 3' NORTH  
OF PIPE TO ENCLING TO E. & W.  
BOTH STONES HAD OLD FLAGGING  
TIED TO THEM. ALSO END.  
TRACES OF OLD DOWN BARBED  
WIRE TO THE EAST. THAT  
LINES UP ROUGHLY TO THE SOUTH  
BETWEEN BOTH STONES. ACCEPTED  
NORTH STONE TO BE CORNER OF  
SEC. 13 & 24, T8N, R1W & SOUTH  
STONE TO BE CORNER OF SEC. 18 & 19,  
T8N, R1E. MON. 1.

5-6-96

SEE PG. 50 THIS BOOK

(52)

NOTE: PLACED CAIRN OF ROCKS  
AROUND BOTH STONES.

THE NORTH STONE END IS  
0.2' X 0.9' X 0.5' OUT OF  
GRND. NO "X".

SEARCHED FAINT "X" FOR MEAS. PURPOSES

THE SOUTH STONE END IS  
0.4' X 0.9' X 0.6' OUT OF  
GRND. ON SOUTH SIDE & FLUSH E  
GRND ON N. SIDE.

CONCLUSION: THE SOUTH STONE IS  
OF A MORE SUBSTANTIAL MATERIAL  
ALTHOUGH BOTH STONE ARE SANDSTONE.  
THE "X" CHISEL ON THE SOUTH  
SIDE OF SOUTH STONE AND BEING  
LONGER TO THE EAST CONFIRMED TO  
ME THAT THIS WAS CORNER FOR  
SECTIONS TO THE EAST. THE  
"I" PIPE & DOWN TREE TO ENCLING  
TO W THE WEST OF NORTH STONE  
EVIDENCED THE NORTH TO BE COR.  
FOR SECTIONS TO WEST. I  
SUSPECT. THIS NORTH STONE  
WAS SET BY A DIFFERENT  
SURVEYOR THAN THE SOUTH  
STONE. REC. DIST = 13.20'  
MEAS. DIST = 13.29'